

PRODUCED BY AN AUTODESK EDUCATIONAL PRODUCT






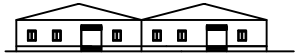


SECTION OF RECHARGE SHAFT

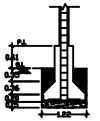

COLUMN FOUNDATION
SCALE 1:50

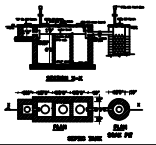



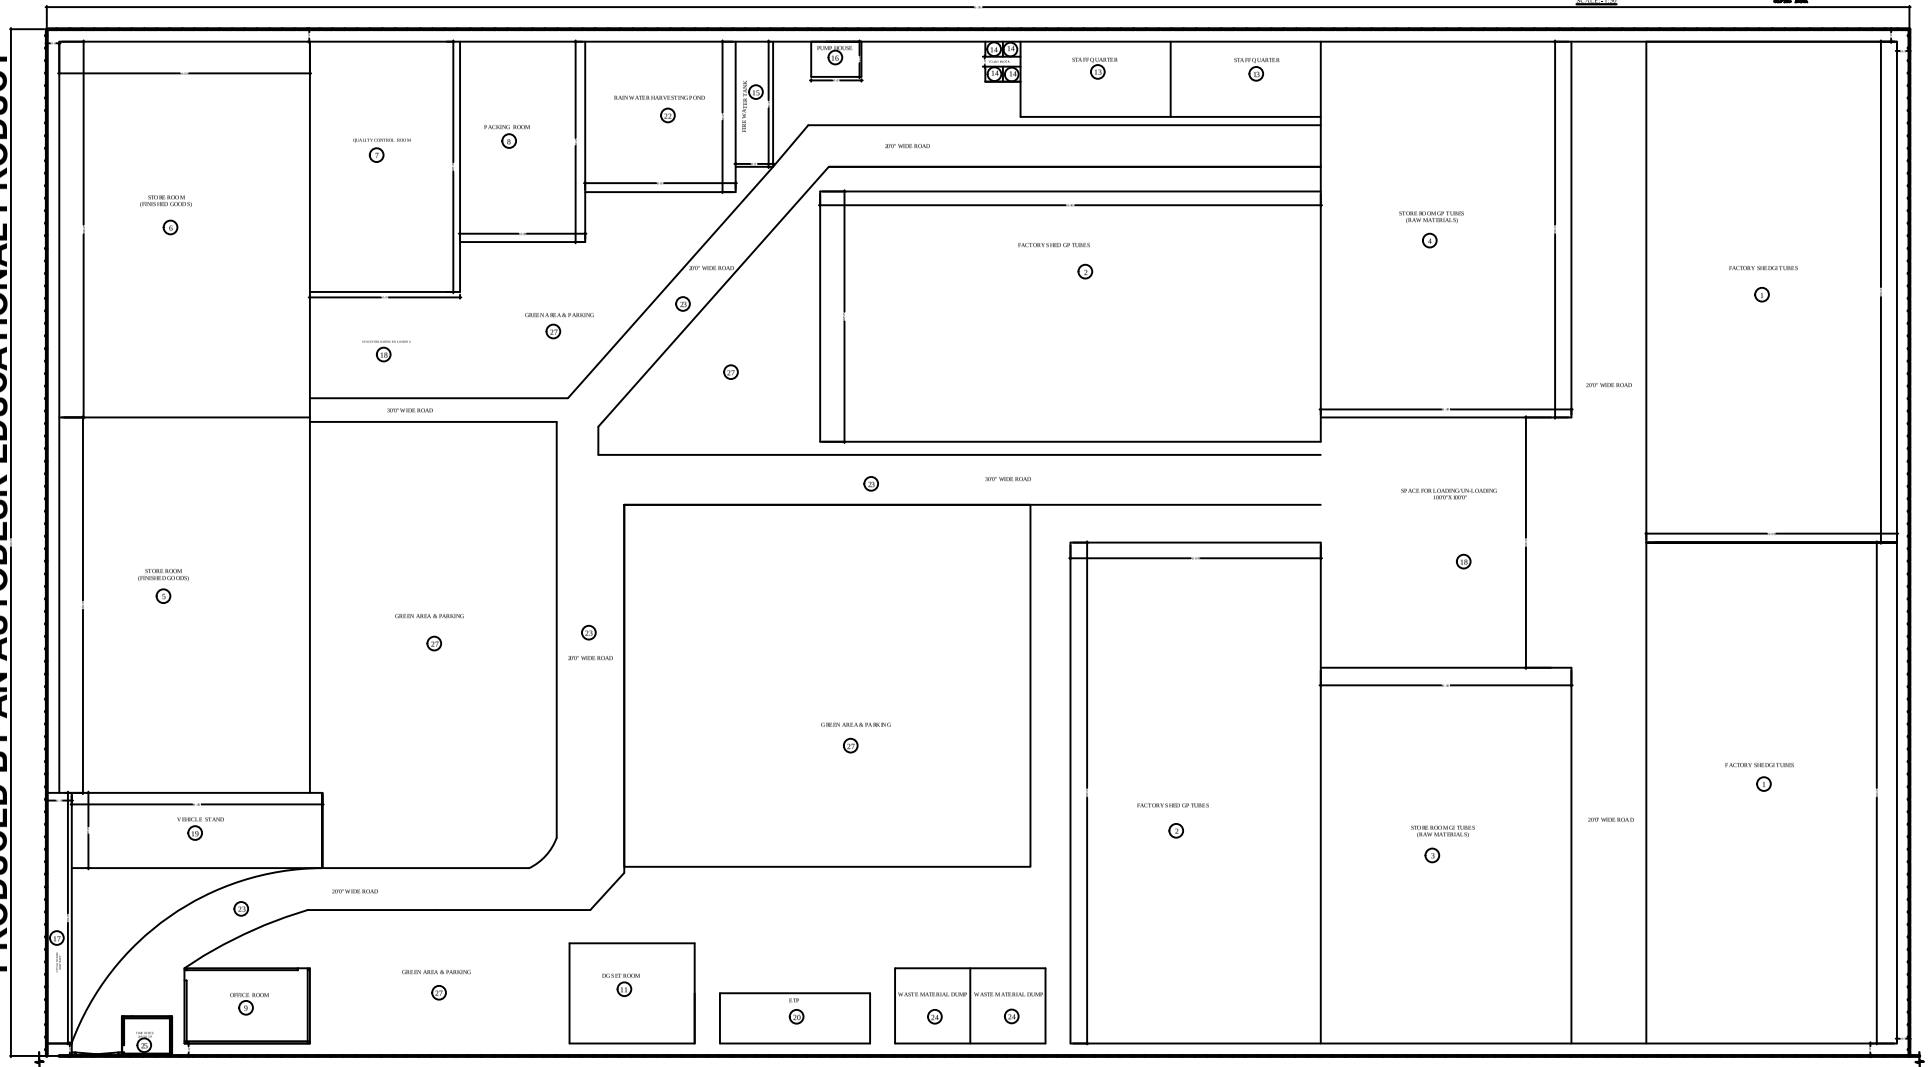

LAY-OUT PLAN

AREA STATE MENT

PLOT AREA =304920 SFT.(7.0ACRE)

BUILT UP AREA

SI NO	SPECIFICATION	SIZE	AREA IN SFT
1.	FACTORY SHED GI TUBES	2X200'-0"x100'-0"	40000
2.	FACTORY SHED GP TUBES	2X200'-0"x100'-0"	40000
3.	STORE ROOM GI TUBES (RAW MATERIALS)	1X0'-0"x100'-0"	15000
4.	STORE ROOM GP TUBES (RAW MATERIALS)	1X0'-0"x100'-0"	15000
5.	STORE ROOM (FINISHED GOODS)	1'0'-0"x100'-0"	15000
6.	STORE ROOM (FINISHED GOODS)	1'0'-0"x100'-0"	15000
7.	QUALITY CONTROL ROOM	1X0'-0"x60'-0"	6000
8.	PACKING ROOM	1X0'-0"x50'-0"	4000
9.	OFFICE ROOM	1'0'-0"x 30'-0"	1536
10.	CANTEEN	1'0'-0"x 50'-0"	3900
11.	DG SET ROOM	1'0'-0"x 40'-0"	2800
12.	TRANSFORMER & CABINET	1'0'-0"x 25'-0"	750
13.	STAFF QUARTER	2X60'-0"x 30'-0"	3600
14.	TOILET BLOCK	1X2'x 5'x 6'-0"	168
15.	SWR WATER TANK	5'0"X 5'0"	750
16.	PUMP HOUSE	2'0"X 1'5"	300
17.	CYCLE STAND	1'0'0"X 3'0'0"	1800
18.	LOADING & UNLOADING	2X80'0"X 40'0"	6400
19.	VEHICLE STAND	1'0'0"X 30'0"	3000
20.	ETP	60'0"X 20'0"	1200
21.	SEPTIC TANK	30'0"X 15'0"	450
22.	RAIN WATER HARVESTING POND	60'0"X 60'0"	3600
23.	INTERNAL ROAD	50'0"X 200'	10000
24.	WASTE MATERIAL DUMP	2X100'0"X 30'0"	1800
25.	TIMP OFFICE	20'0"X 15'0"	300
26.	BUILT UP AREA		110153
27.	GREEN AREA & PARKING	60'0"X60'0"	3,15,347
	TOTAL LAND REQUIRED= 7ACRE		304920

SCHEDULE OF DOORS & WINDOWS

SL.No.	TYPE	SIZE	DESCRIPTION
1.	D	3'-6"x7'-0"	FRAME PANELLED DOOR
2.	D1	3'-0"x7'-0"	FRAME PANELLED DOOR
3.	D2	2'-6"x7'-0"	FRAME PANELLED DOOR
4.	W	2'-0"x4'-6"	FRAME PANELLED DOOR
5.	V	2'-0"x2'-0"	BULLY GLAZED VENTILATOR

Type :- APPROVAL DRAWING

PROPOSED LAY-OUT PLAN OF M/S CAPRIZAR INDUSTRIES PRIVATE LIMITED FOR ITS DIRECTORS NIRANJAN BISWAL & MANISHA BEHERA ,AT-HALADIPADA INDUSTRIAL ESTATE , HALADIPADA, DIST-KHURDA.

EE CHINMAY MOHAPATRA
EXECUTIVE OF ARCHITECTURE-ENGINEER

NIRANJAN BISWAL
MANISHA BEHERA
OWNERS OF INDUSTRY

SCALE 1:50 | DRG NO. EE-CB/ARC/05 | REVISED
DATE | DRAWN BY-M.PANDA | DATE

PRODUCED BY AN AUTODESK EDUCATIONAL PRODUCT

PRODUCED BY AN AUTODESK EDUCATIONAL PRODUCT